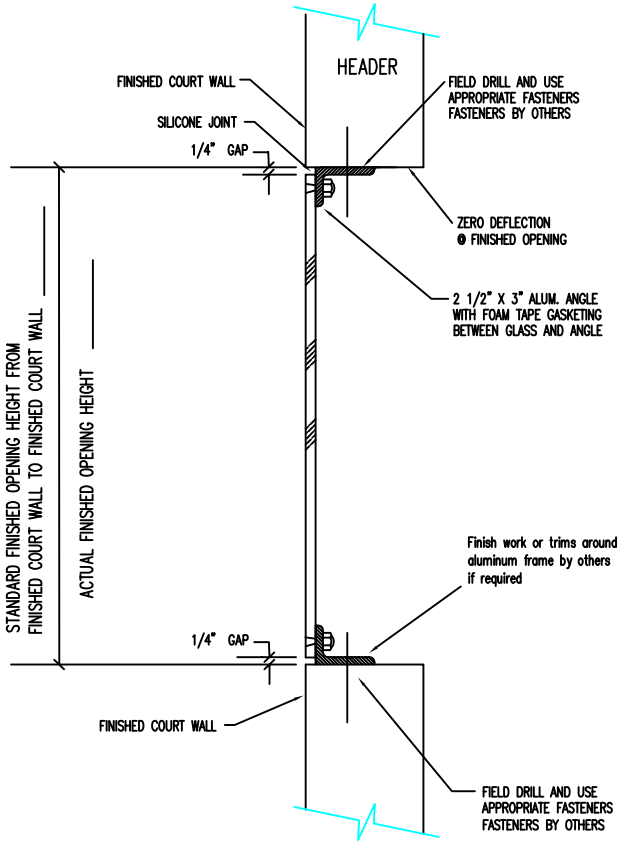

SECTION "B"

GENERAL NOTES:

UNLESS OTHERWISE NOTED:

1. ALL GLASS IS 1/2" CLEAR TEMPERED.
2. ALL FASTENERS TO ATTACH ALUMINUM ANGLE/CHANNEL TO SUBSTRATE BY OTHERS.
3. DIFFERENT TYPES OF COURT SYSTEMS MAY REQUIRE EXPANSION SPACING BETWEEN GLASS WALL U-CHANNEL OR ANGLE AND COURT SYSTEM. CHECK WITH COURT MANUFACTURERS.
4. ALL DIMENSIONS ARE TO ALTEMPCO'S FINISHED SURFACES
5. ACTUAL GLASS SIZE IS 1/2" SMALLER THAN FINISHED SURFACES.

SPECIAL NOTE:

NUMBER OF LITES OF GLASS ARE OPTIONAL AND DEPENDENT ON OVERALL OPENING DIMENSIONS

A 6' WIDE X 6' HIGH VIEW WINDOW CAN BE FABRICATED USING 1 LITE OF GLASS.

PLEASE ADVISE IF WANT/NEED OTHERWISE _____

(PLEASE CONSIDER BUILDING ACCESSIBILITY AND GLASS WEIGHT (APPROX 7LBS PER SQUARE FOOT) WHEN DECIDING NUMBER OF LITES).

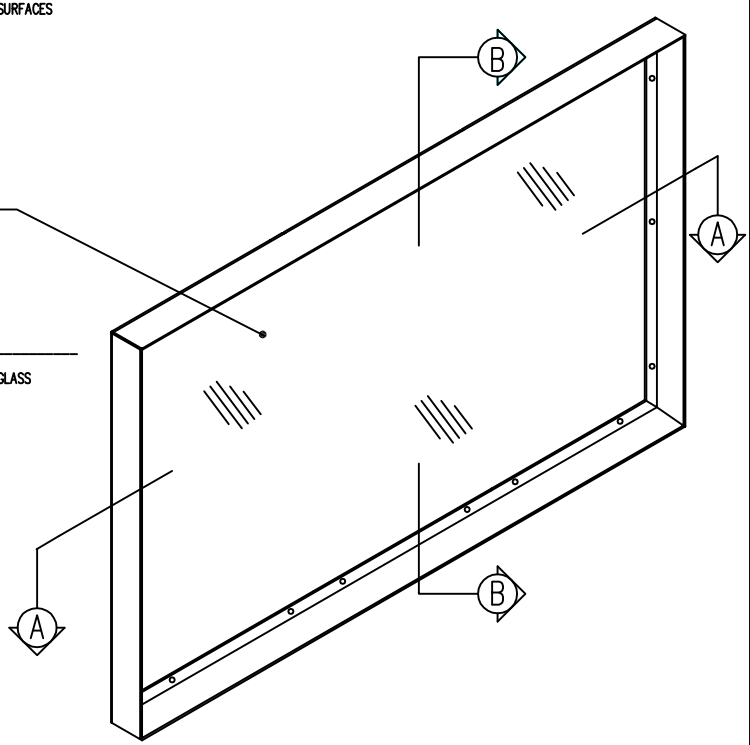

COMPLETED GLASS UPPER VIEW WINDOW

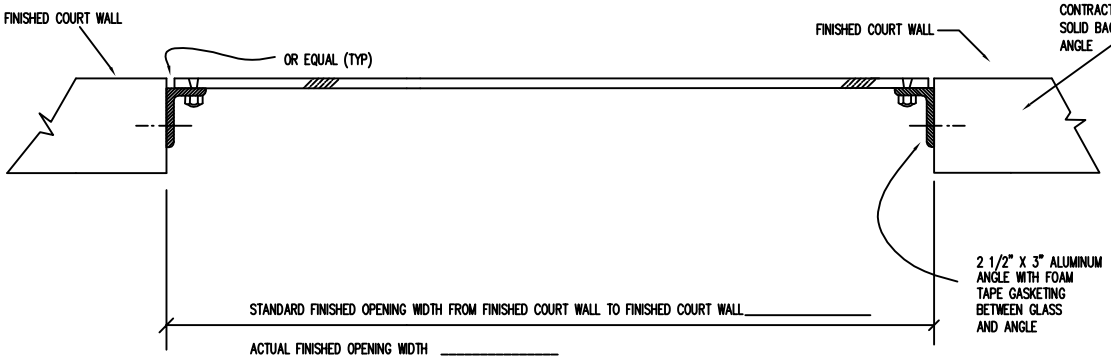

SECTION "A"

NOTE: IT IS THE CLIENT'S RESPONSIBILITY TO INSURE THE DRAWING'S ACCURACY AND COMPLETENESS.

THIS DRAWING IS THE CONFIDENTIAL PROPERTY OF ALTEMPCO GLASS, LTD. AND IS NOT TO BE REPRODUCED OR DISTRIBUTED WITHOUT THE CONSENT OF ALTEMPCO GLASS, LTD.

02/25/98

ALTEMPCO GLASS, LTD.

CLIENT:

PROJECT:

X VIEW WINDOW

REVISIONS :

DRAWN BY:

APPROVED BY:

DATE ISSUED:

SCALE: NOT TO SCALE

DRAWING NUMBER: